

Beachfront Villas



BAY VILLAS

DUBAI ISLANDS



NAKHEEL



BEACHFRONT VILLAS

BV6B.A



BEACHFRONT VILLAS

BV6B.A



BAY VILLAS
DUBAI ISLANDS

Beachfront Villa
6 Bedroom - G+2
Type A


BV6B.A

	Sqm	Sqft
Ground Floor	431.20	4641.40
Balcony/ Terrace/ Porch- GF	0.0	0.0
First Floor	386.72	4162.62
Balcony/ Terrace	72.91	784.80
Second Floor	176.35	1898.22
Balcony/ Terrace	78.79	848.09
Garage- Covered	86.28	928.71
TOTAL BUILT - UP AREA	1232.25	13263.83
Garage not covered	39.71	427.43
Roof Terrace	0.0	0.0

Key Plan



GROUND FLOOR PLAN

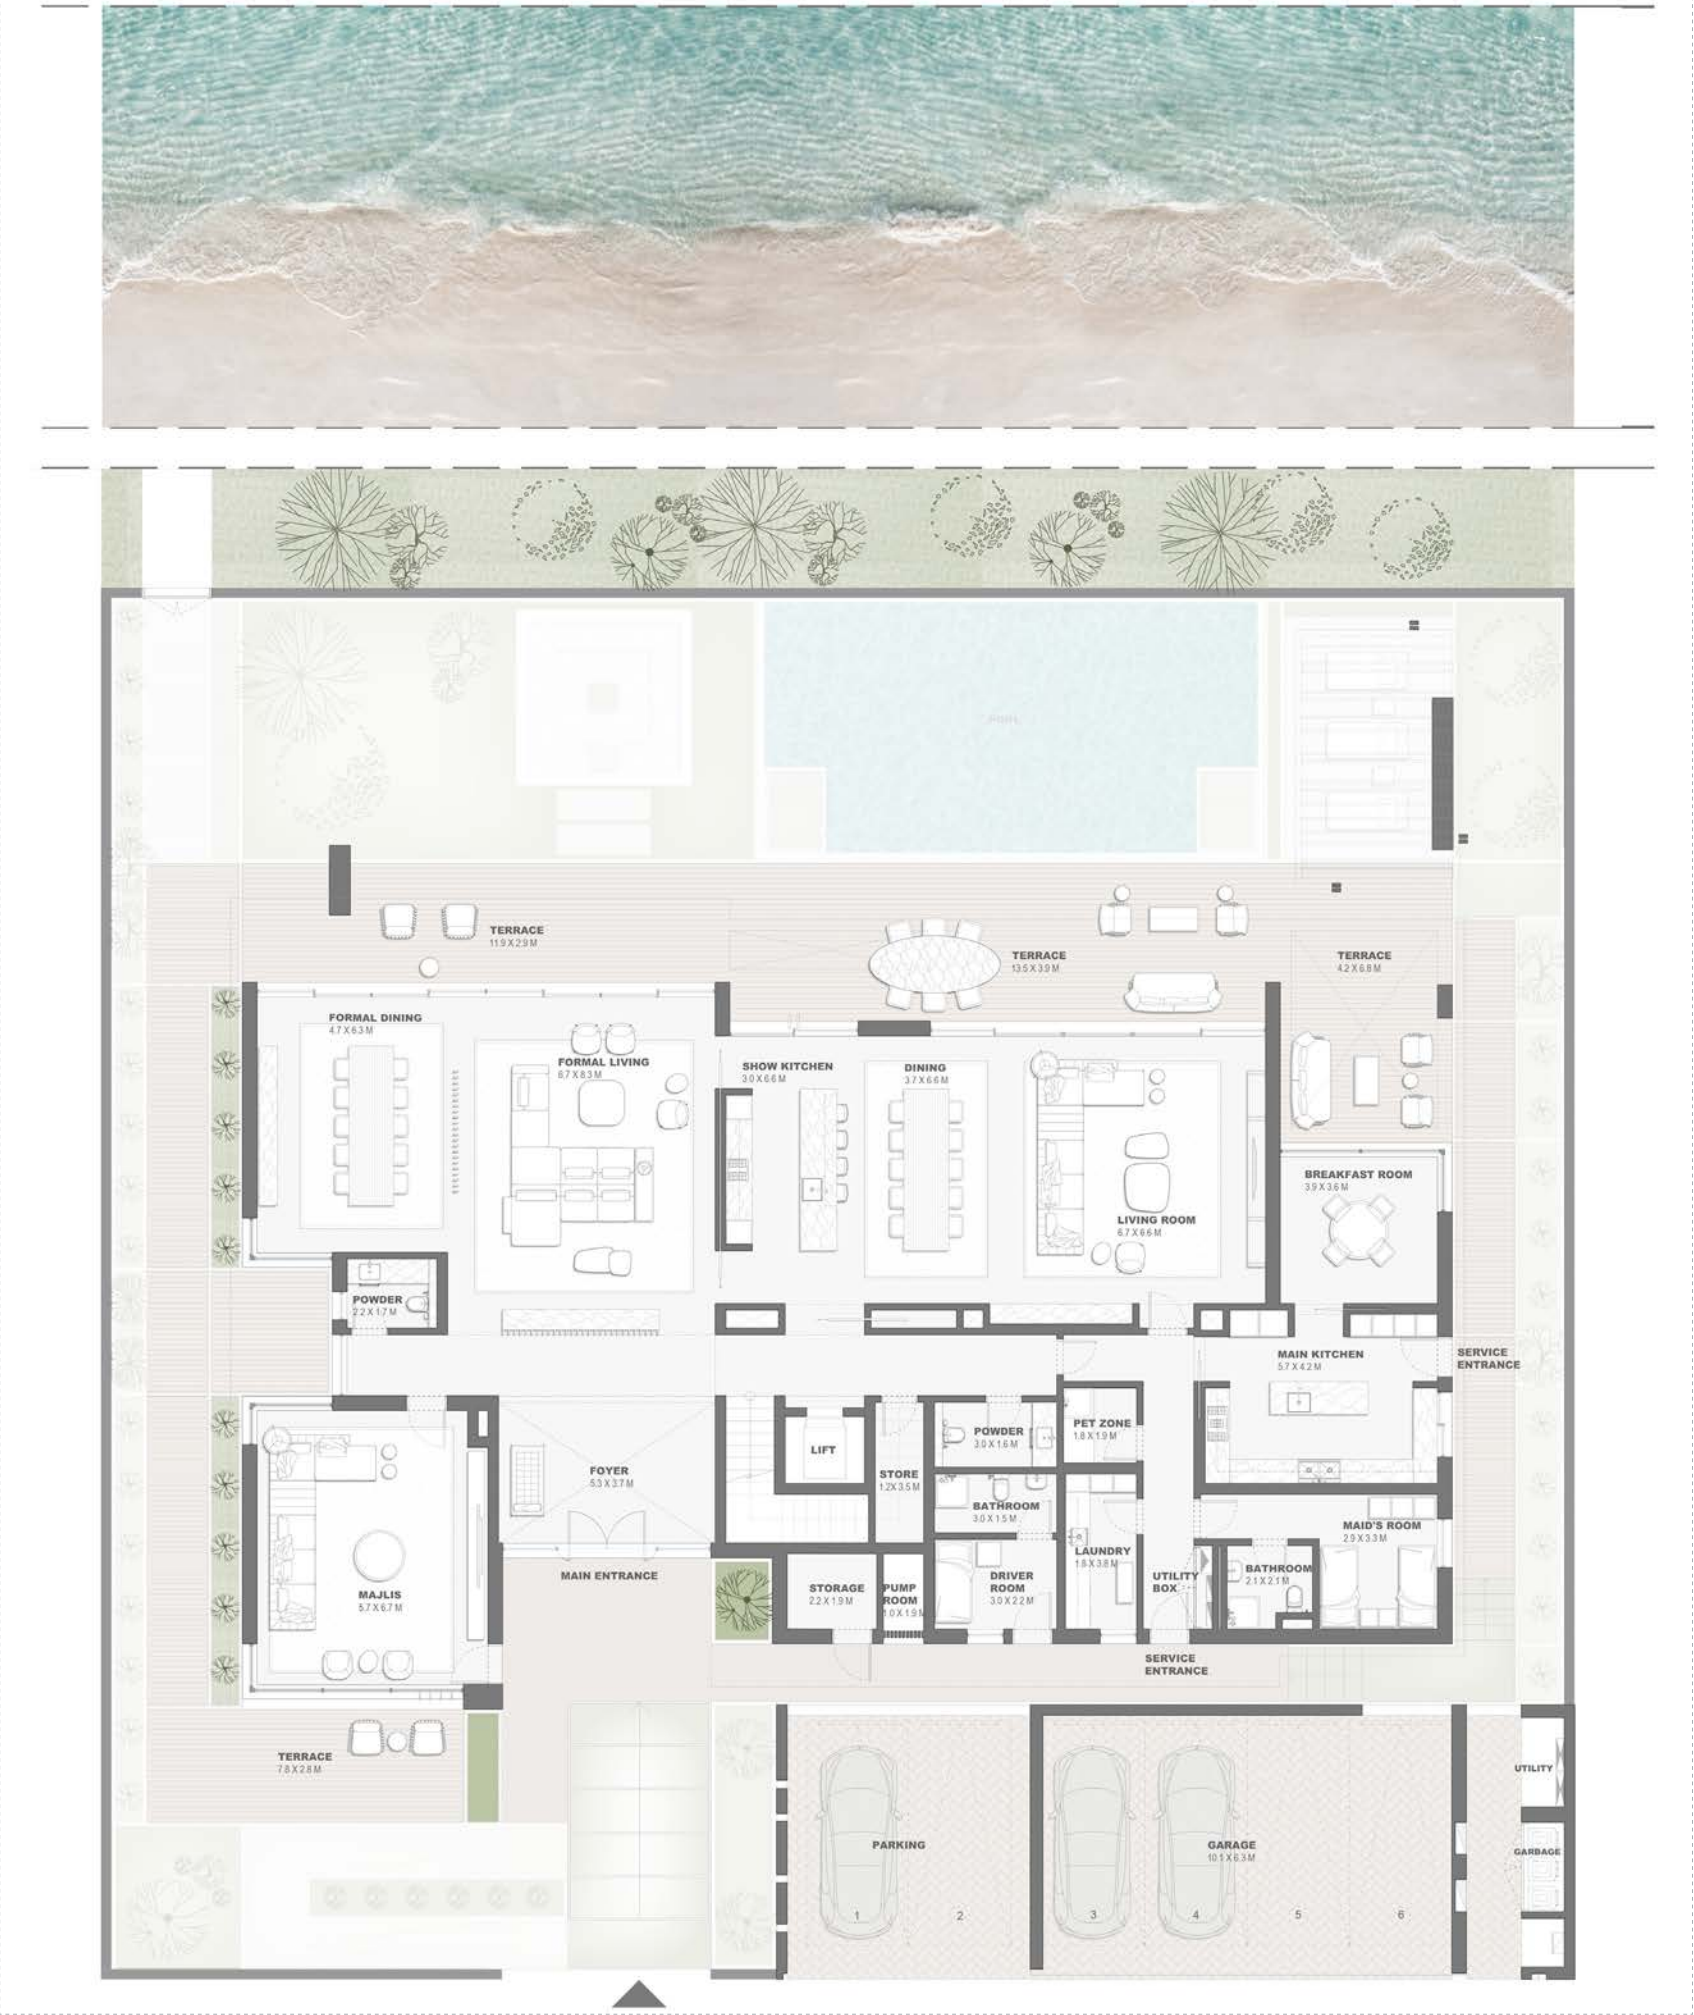

DISCLAIMER: All measurements,dimensions,coordinated and drawings, given as the Floor Plans in the literature are approximate and provided only for the purpose of marketing, illustration, information and general guidance as such drawings are not to scale. All the rooms, sizes, locations,orientations,dimensions,fixtures,fittings,finishes and specifications (including materials for,placement,size of rooms,windows,doors,balcony,furniture's inbuilt wardtobe etc.)provided in the floor plans may vary as the same have been taken from concept designs prior the actual development/construction and therefore their accuracy in relation to actual construction cannot be confirmed.Hence,we make no guarantee,warranty or representation as to the accuracy and completeness of the floor plan information as changes may be made during the development process,without notice.Always refer to latest IFC design available in the sales office for the most accurate representation of all construction de-tails. Pool and landscape layout and configuration shown on floor plans are for general illustrative purpose only and are not provided by the developer.



BAY VILLAS
DUBAI ISLANDS

Beachfront Villa
6 Bedroom - G+2
Type A


BV6B.A

	Sqm	Sqft
Ground Floor	431.20	4641.40
Balcony/ Terrace/ Porch- GF	0.0	0.0
First Floor	386.72	4162.62
Balcony/ Terrace	72.91	784.80
Second Floor	176.35	1898.22
Balcony/ Terrace	78.79	848.09
Garage- Covered	86.28	928.71
TOTAL BUILT - UP AREA	1232.25	13263.83
Garage not covered	39.71	427.43
Roof Terrace	0.0	0.0

Key Plan



FIRST FLOOR PLAN

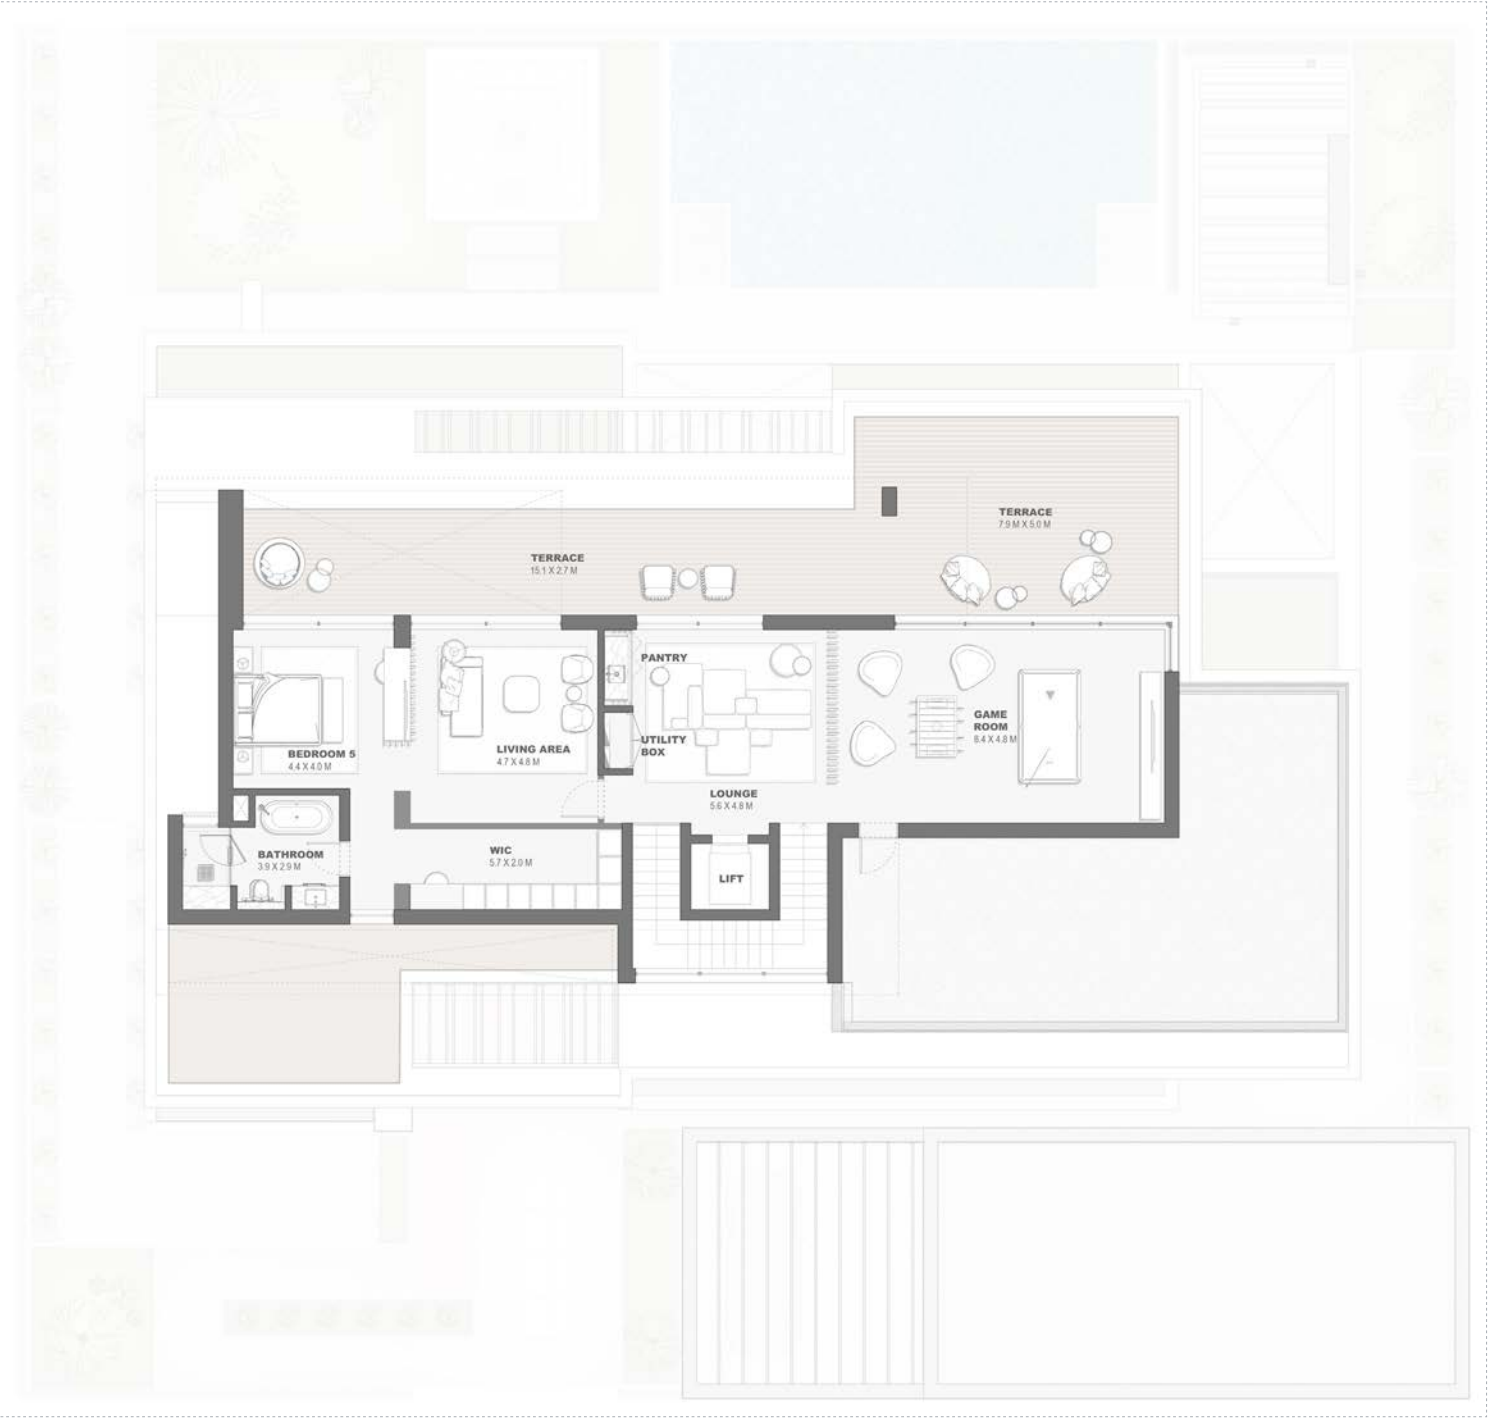

SECOND FLOOR PLAN

DISCLAIMER: All measurements,dimensions,coordinated and drawings, given as the Floor Plans in the literature are approximate and provided only for the purpose of marketing, illustration, information and general guidance as such drawings are not to scale. All the rooms, sizes, locations,orientations,dimensions,fixtures,fittings,finishes and specifications (including materials for,placement,size of rooms,windows,doors,balcony,furniture's inbuilt wardtobe etc.)provided in the floor plans may vary as the same have been taken from concept designs prior the actual development/construction and therefore their accuracy in relation to actual construction cannot be confirmed.Hence,we make no guarantee,warranty or representation as to the accuracy and completeness of the floor plan information as changes may be made during the development process,without notice.Always refer to latest IFC design available in the sales office for the most accurate representation of all construction details. Pool and landscape layout and configuration shown on floor plans are for general illustrative purpose only and are not provided by the developer.



BEACHFRONT VILLAS

BV6B.B



BEACHFRONT VILLAS

BV6B.B



BAY VILLAS
DUBAI ISLANDS

Beachfront Villa
6 Bedroom - G+2
Type B

BV6B.B

	Sqm	Sqft
Ground Floor	414.31	4459.60
Balcony/ Terrace/ Porch- GF	116.01	1248.72
First Floor	404.66	4355.72
Balcony/ Terrace	123.38	1328.05
Second Floor	159.64	1718.35
Balcony/ Terrace	41.73	449.18
Garage- Covered	53.40	574.79
TOTAL BUILT - UP AREA	1313.13	14134.41
Garage not covered	50.25	540.89
Roof Terrace	0.0	0.0

Key Plan



GROUND FLOOR PLAN



DISCLAIMER: All measurements,dimensions,coordinated and drawings, given as the Floor Plans in the literature are approximate and provided only for the purpose of marketing, illustration, information and general guidance as such drawings are not to scale. All the rooms, sizes, locations,orientations,dimensions,fixtures,fittings,finishes and specifications (including materials for,placement,size of rooms,windows,doors,balcony,furniture's inbuilt wardtobe etc.)provided in the floor plans may vary as the same have been taken from concept designs prior the actual development/construction and therefore their accuracy in relation to actual construction cannot be confirmed.Hence,we make no guarantee,warranty or representation as to the accuracy and completeness of the floor plan information as changes may be made during the development process,without notice.Always refer to latest IFC design available in the sales office for the most accurate representation of all construction de-tails. Pool and landscape layout and configuration shown on floor plans are for general illustrative purpose only and are not provided by the developer.



BAY VILLAS
DUBAI ISLANDS

Beachfront Villa
6 Bedroom - G+2
Type B

BV6B.B

	Sqm	Sq ft
Ground Floor	414.31	4459.60
Balcony/ Terrace/ Porch- GF	116.01	1248.72
First Floor	404.66	4355.72
Balcony/ Terrace	123.38	1328.05
Second Floor	159.64	1718.35
Balcony/ Terrace	41.73	449.18
Garage- Covered	53.40	574.79
TOTAL BUILT - UP AREA	1313.13	14134.41
Garage not covered	50.25	540.89
Roof Terrace	0.0	0.0

Key Plan



FIRST FLOOR PLAN



SECOND FLOOR PLAN

DISCLAIMER: All measurements,dimensions,coordinated and drawings, given as the Floor Plans in the literature are approximate and provided only for the purpose of marketing, illustration, information and general guidance as such drawings are not to scale. All the rooms, sizes, locations,orientations,dimensions,fixtures,fittings,finishes and specifications (including materials for,placement,size of rooms,windows,doors,balcony,furniture's inbuilt wardtobe etc.)provided in the floor plans may vary as the same have been taken from concept designs prior the actual development/construction and therefore their accuracy in relation to actual construction cannot be confirmed.Hence,we make no guarantee,warranty or representation as to the accuracy and completeness of the floor plan information as changes may be made during the development process,without notice.Always refer to latest IFC design available in the sales office for the most accurate representation of all construction details. Pool and landscape layout and configuration shown on floor plans are for general illustrative purpose only and are not provided by the developer.



BEACHFRONT VILLAS

BV6B.C



BEACHFRONT VILLAS

BV6B.C



BAY VILLAS
DUBAI ISLANDS

Beachfront Villa
6 Bedroom - G+2
Type C

BV6B.C


	Sqm	Sq ft
Ground Floor	468.31	5040.85
Balcony/ Terrace/ Porch- GF	3.96	42.63
First Floor	371.78	4001.81
Balcony/ Terrace	104.24	1122.03
Second Floor	174.59	1879.27
Balcony/ Terrace	71.65	771.23
Garage- Covered	90.16	970.47
TOTAL BUILT - UP AREA	1284.69	13828.29
Garage not covered	17.10	184.06

Roof Terrace	0.0	0.0
--------------	-----	-----

Key Plan



GROUND FLOOR PLAN

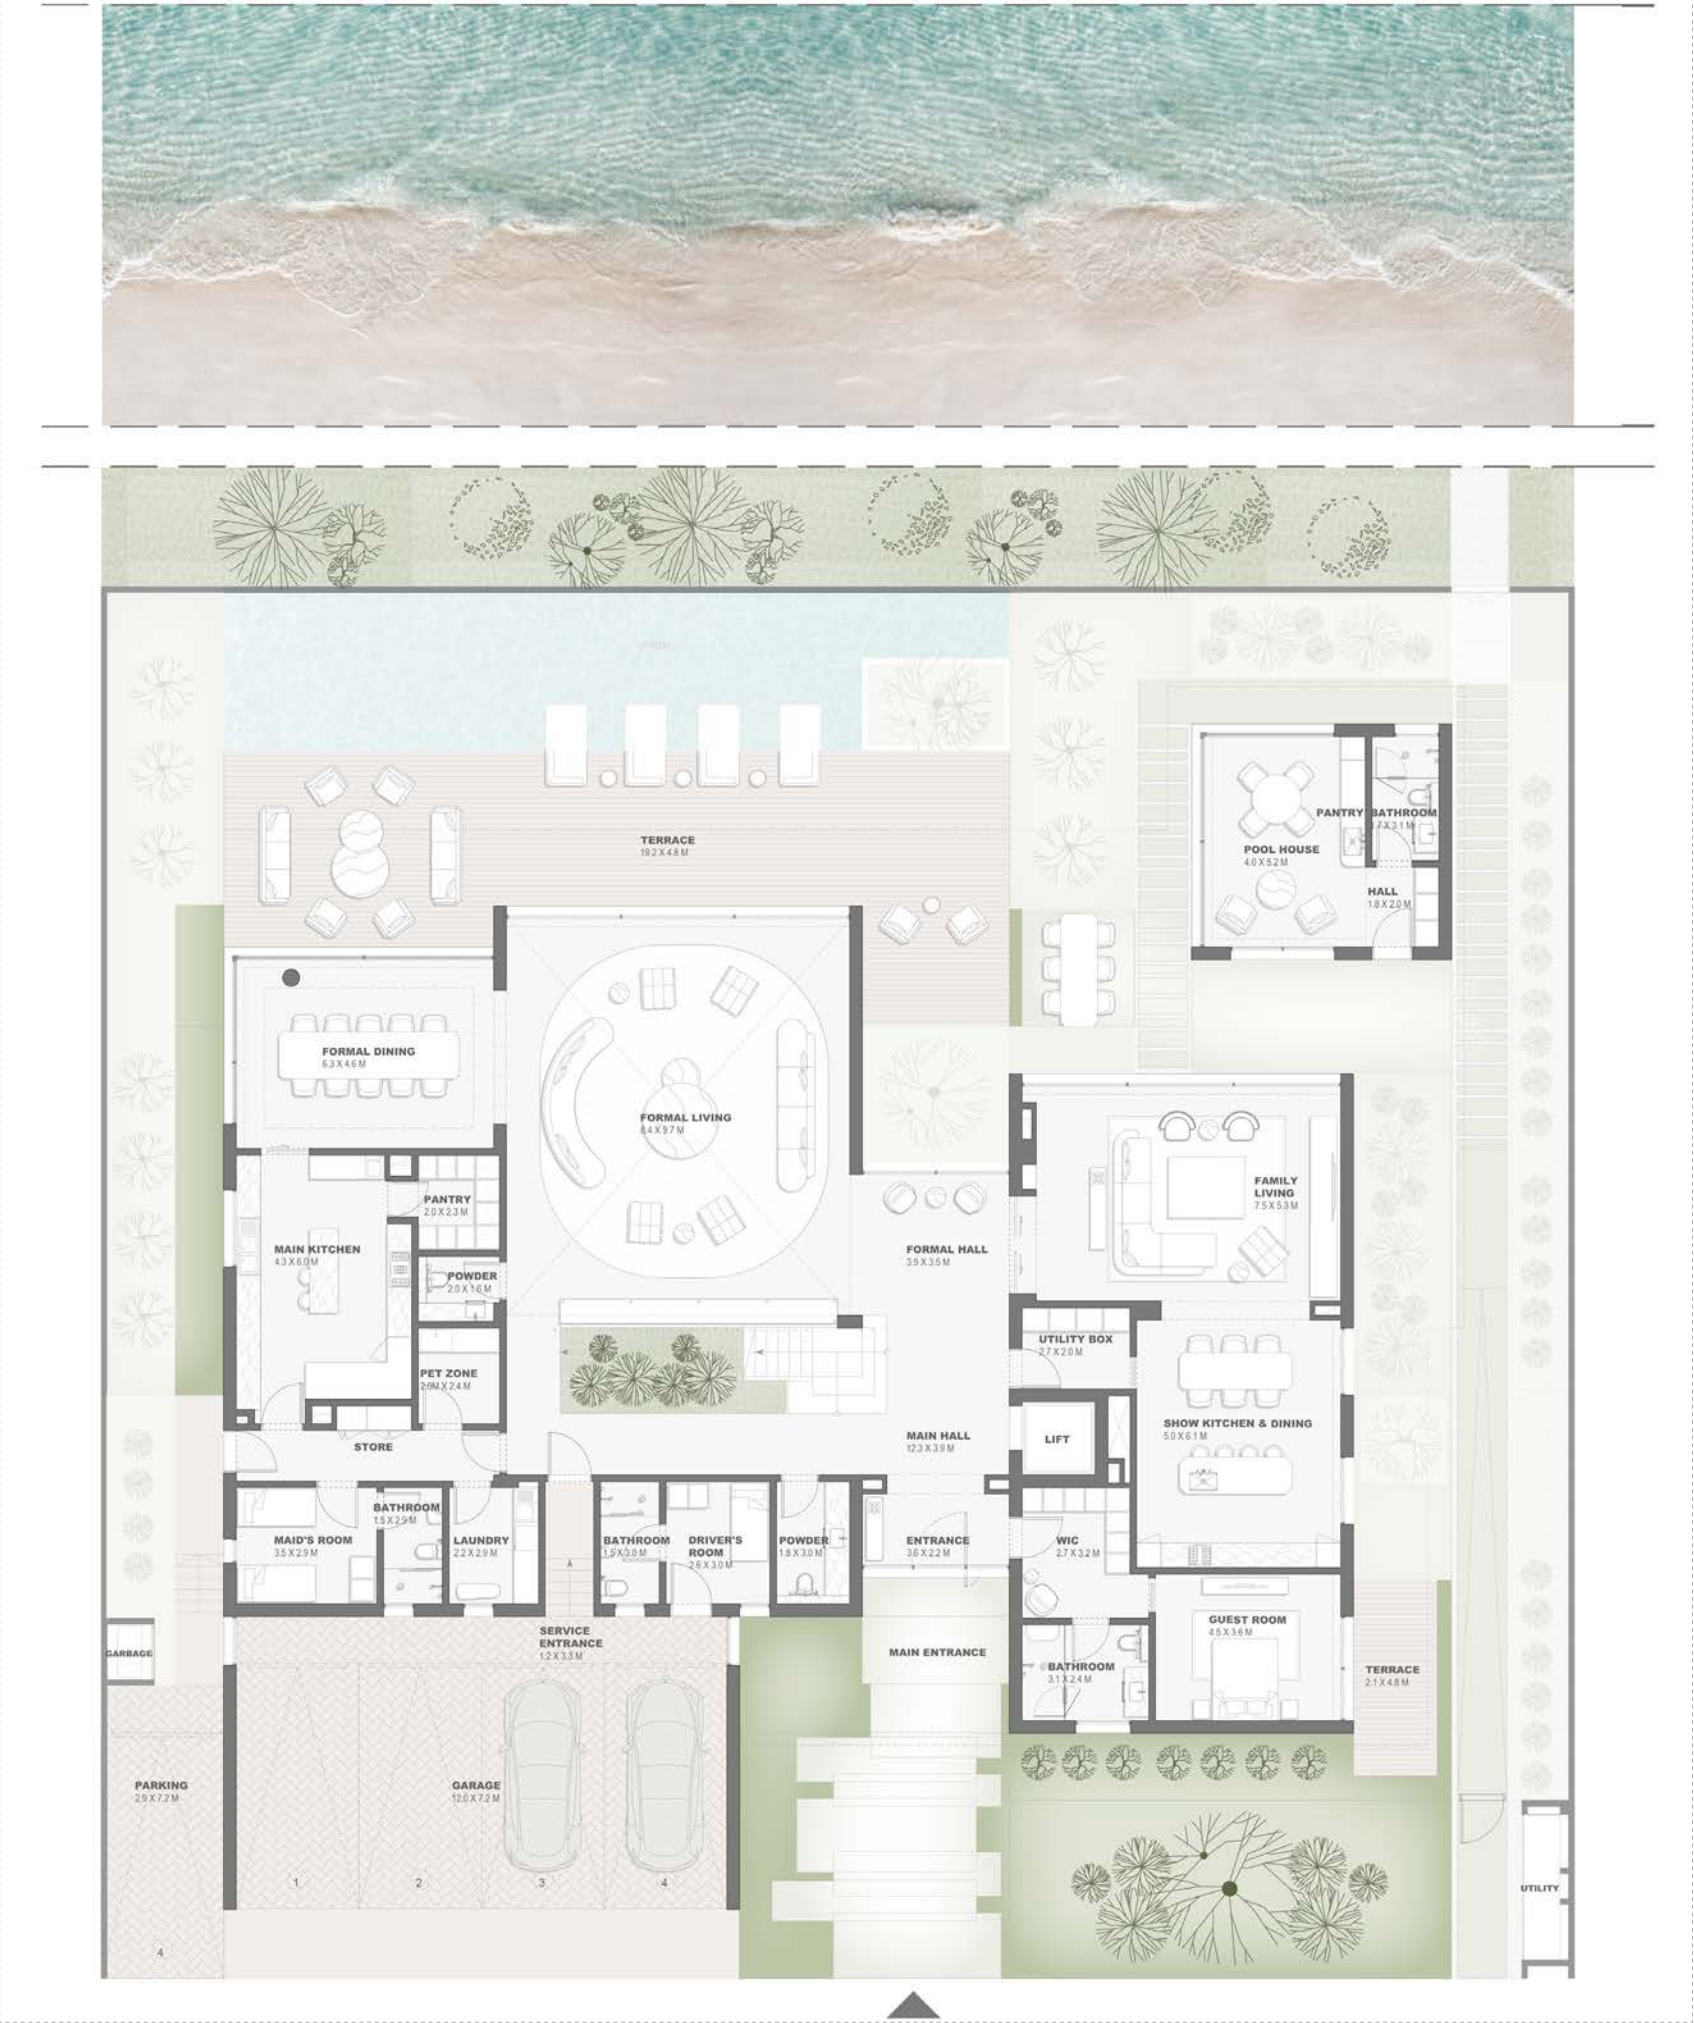

DISCLAIMER: All measurements,dimensions,coordinated and drawings, given as the Floor Plans in the literature are approximate and provided only for the purpose of marketing, illustration, information and general guidance as such drawings are not to scale. All the rooms, sizes, locations,orientations,dimensions,fixtures,fittings,finishes and specifications (including materials for,placement,size of rooms,windows,doors,balcony,furniture's inbuilt wardtobe etc.)provided in the floor plans may vary as the same have been taken from concept designs prior the actual development/construction and therefore their accuracy in relation to actual construction cannot be confirmed.Hence,we make no guarantee,warranty or representation as to the accuracy and completeness of the floor plan information as changes may be made during the development process,without notice.Always refer to latest IFC design available in the sales office for the most accurate representation of all construction details. Pool and landscape layout and configuration shown on floor plans are for general illustrative purpose only and are not provided by the developer.



BAY VILLAS
DUBAI ISLANDS

Beachfront Villa

6 Bedroom - G+2

Type C

BV6B.C

	Sqm	Sq ft
Ground Floor	468.31	5040.85
Balcony/ Terrace/ Porch- GF	3.96	42.63
First Floor	371.78	4001.81
Balcony/ Terrace	104.24	1122.03
Second Floor	174.59	1879.27
Balcony/ Terrace	71.65	771.23
Garage- Covered	90.16	970.47
TOTAL BUILT - UP AREA	1284.69	13828.29
Garage not covered	17.10	184.06
Roof Terrace	0.0	0.0

Key Plan



FIRST FLOOR PLAN



SECOND FLOOR PLAN

DISCLAIMER: All measurements,dimensions,coordinated and drawings, given as the Floor Plans in the literature are approximate and provided only for the purpose of marketing, illustration, information and general guidance as such drawings are not to scale. All the rooms, sizes, locations,orientations,dimensions,fixtures,fittings,finishes and specifications (including materials for,placement,size of rooms,windows,doors,balcony,furniture's inbuilt wardtobe etc.)provided in the floor plans may vary as the same have been taken from concept designs prior the actual development/construction and therefore their accurace in relation to actual construction cannot be confirmed.Hence,we make no guarantee,warranty or representation as to the accuracy and completeness of the floor plan information as changes may be made during the development process,without notice.Always refer to latest IFC design available in the sales office for the most accurate representation of all construction de-tails. Pool and landscape layout and configuration shown on floor plans are for general illustrative purpose only and are not provided by the developer.

800 NAKHEEL
NAKHEEL.COM

DISCLAIMER: All measurements,dimensions,coordinated and drawings, given as the Floor Plans in the literature are approximate and provided only for the purpose of marketing, illustration, information and general guidance as such drawings are not to scale. All the rooms, sizes, locations,orientations,dimensions,fixtures,fittings,finishes and specifications (including materials for,placement,size of rooms,windows,doors,balcony,furniture's inbuilt wardrobe etc.)provided in the floor plans may vary as the same have been taken from concept designs prior the actual development/construction and therefore their accurace in relation to actual construction cannot be confirmed.Hence,we make no guarantee,warranty or representation as to the accuracy and completeness of the floor plan information as changes may be made during the development process,without notice. Always refer to latest IFC design available in the sales office for the most accurate representation of all construction details. Pool and landscape layout and configuration shown on floor plans are for general illustrative purpose only and are not provided by the developer.



BAY VILLAS

DUBAI ISLANDS



NAKHEEL